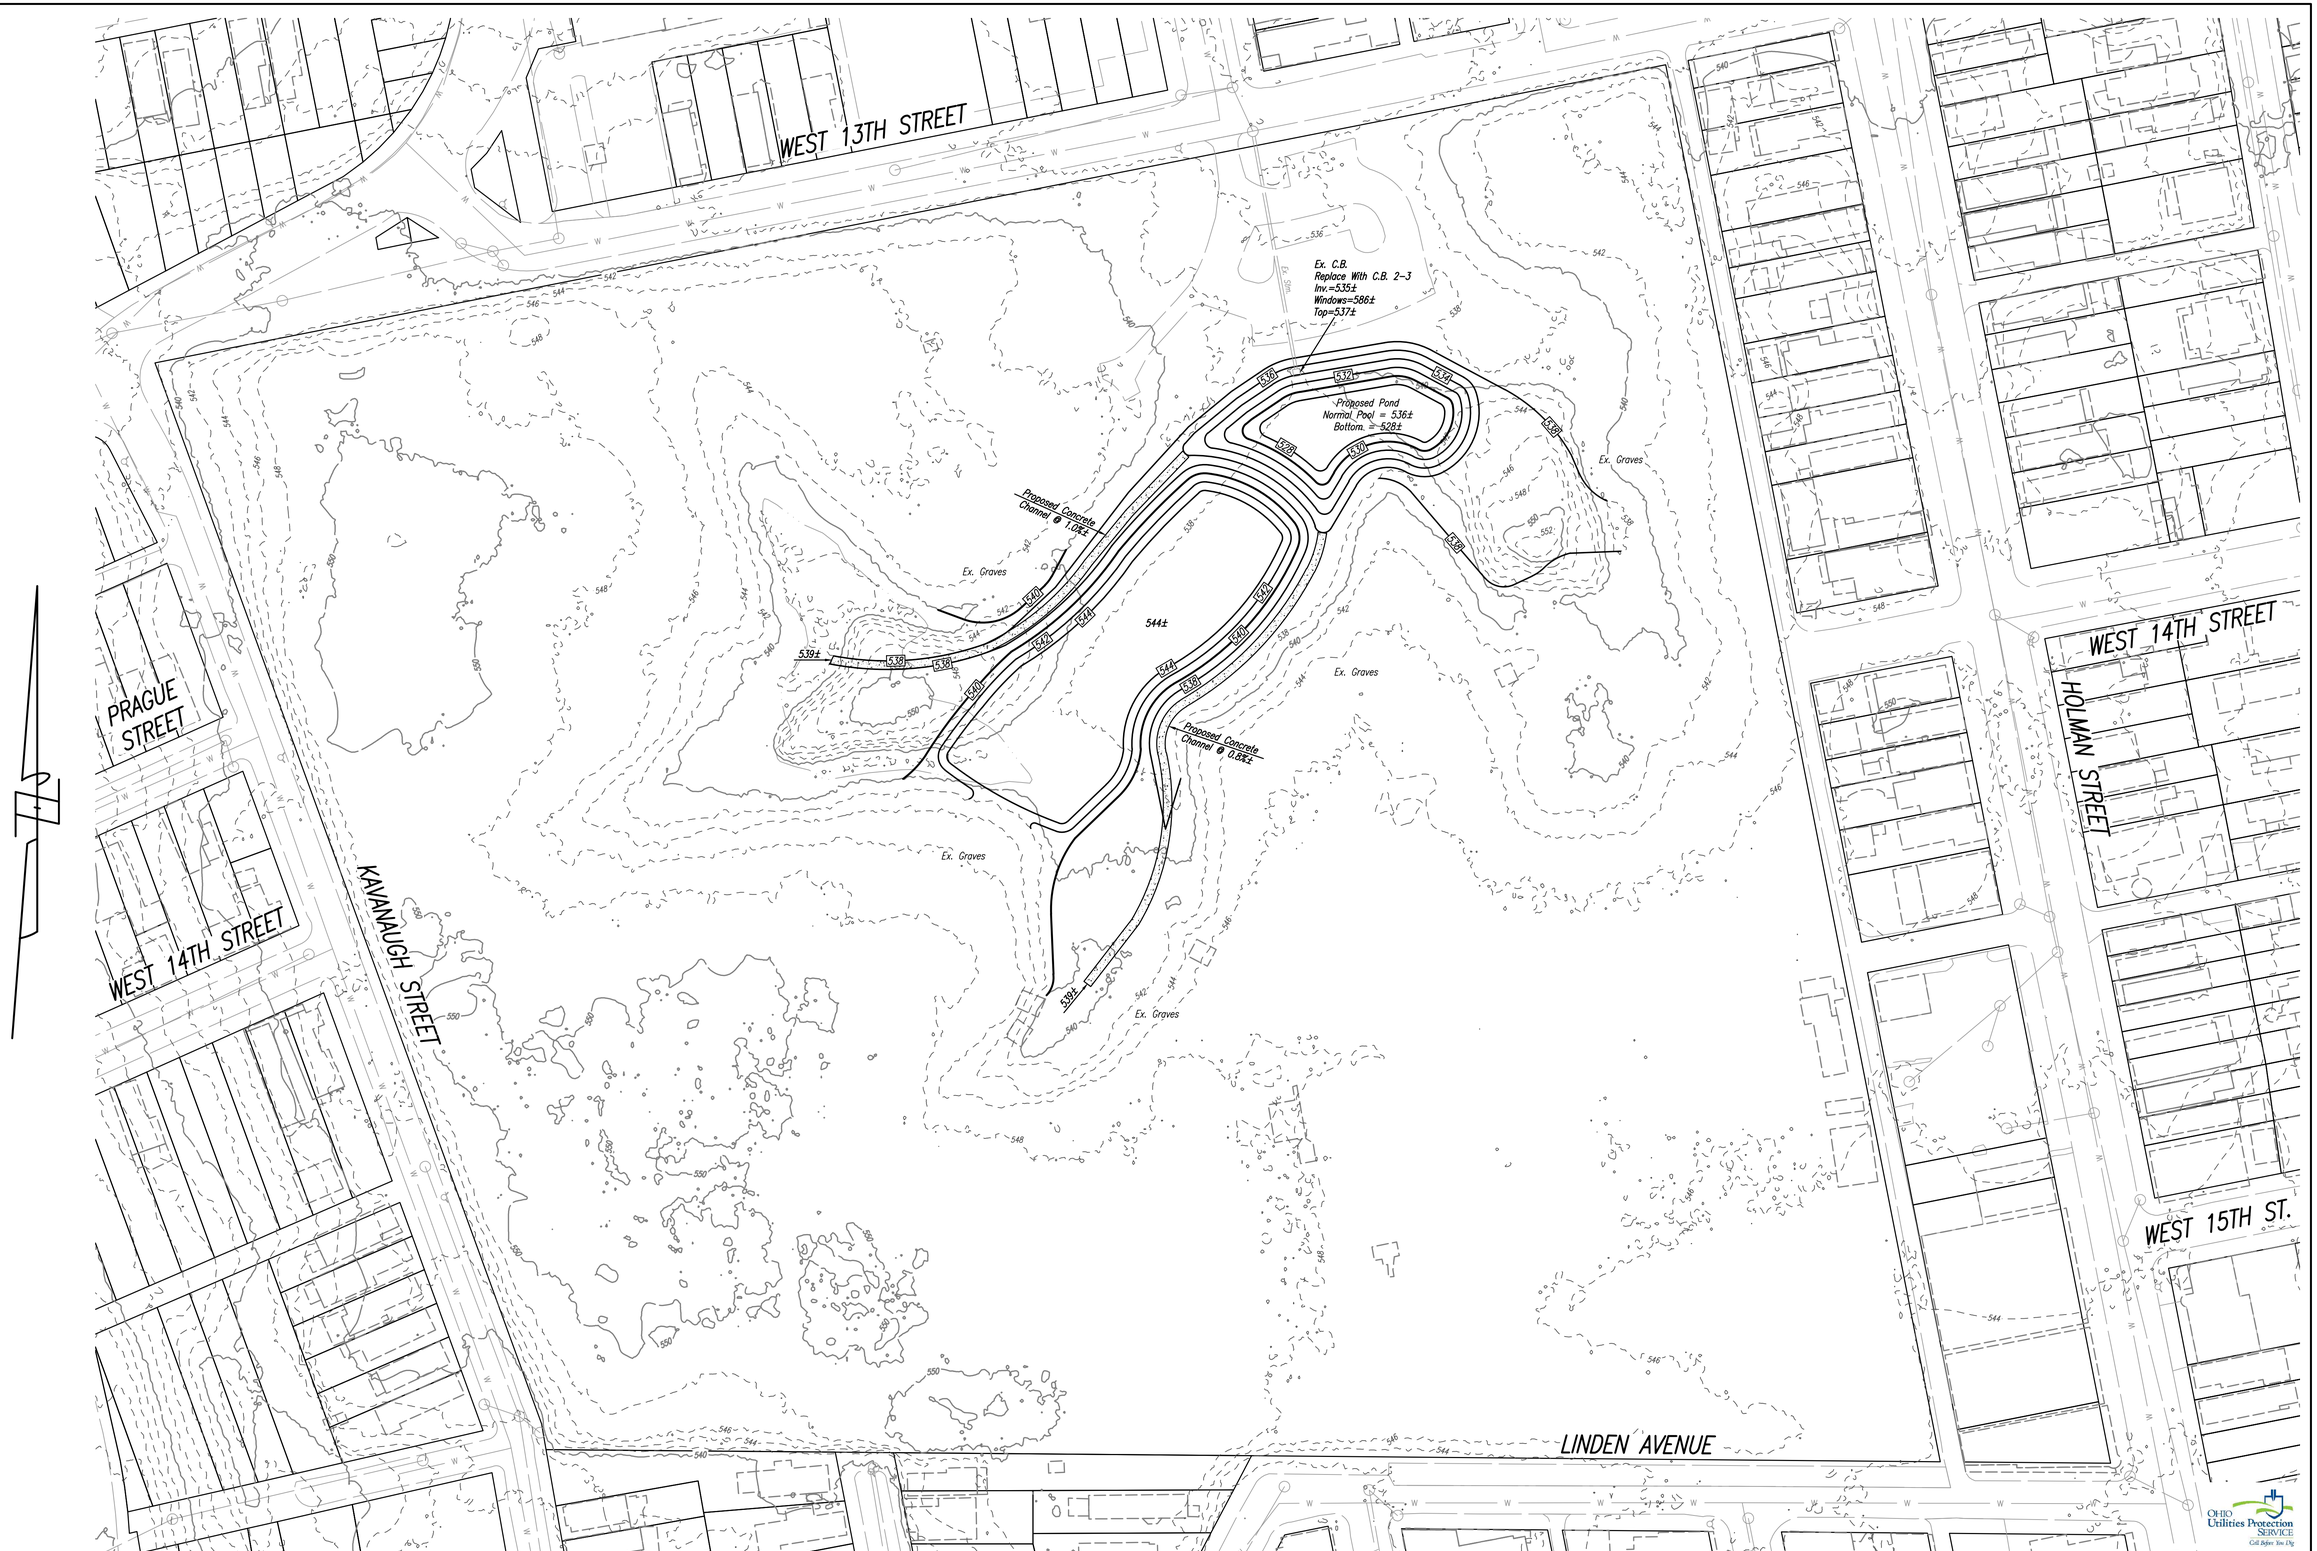

GRAPHIC SCALE

50 0 25 50 100 200

(IN FEET)
1 inch = 50 ft.

EX. CONDITIONS BASED ON
CURRENT BOONE COUNTY GIS DATA

OHIO Utilities Protection Service
Call Before You Dig
1-800-362-2764
811 Know what's below. Call before you dig.

This drawing and the design concepts represented, as instruments of service, are the sole property of Abercrombie & Associates Inc., and may not be used, reproduced, or copied for any purpose without prior written authorization of Abercrombie & Associates, Inc.

Date 6-7-22
Drawn By G.R.
Checked By R.C.R.
Scale 1" = 50'

REVISIONS

DWG: PRLM\GR-PROV

Sheet Title: PRELIMINARY SITE PLAN

Project Title: LINDEN GROVE CEMETERY
CITY OF COVINGTON
KENTON COUNTY, KENTUCKY

Abercrombie & Associates, Inc.
Civil Engineering + Surveying
8111 Cheviot Road, Suite 200
Cincinnati, Ohio 45247
513-385-5757
www.abercrombie-associates.com

Job No. 22-0109

1 / 1